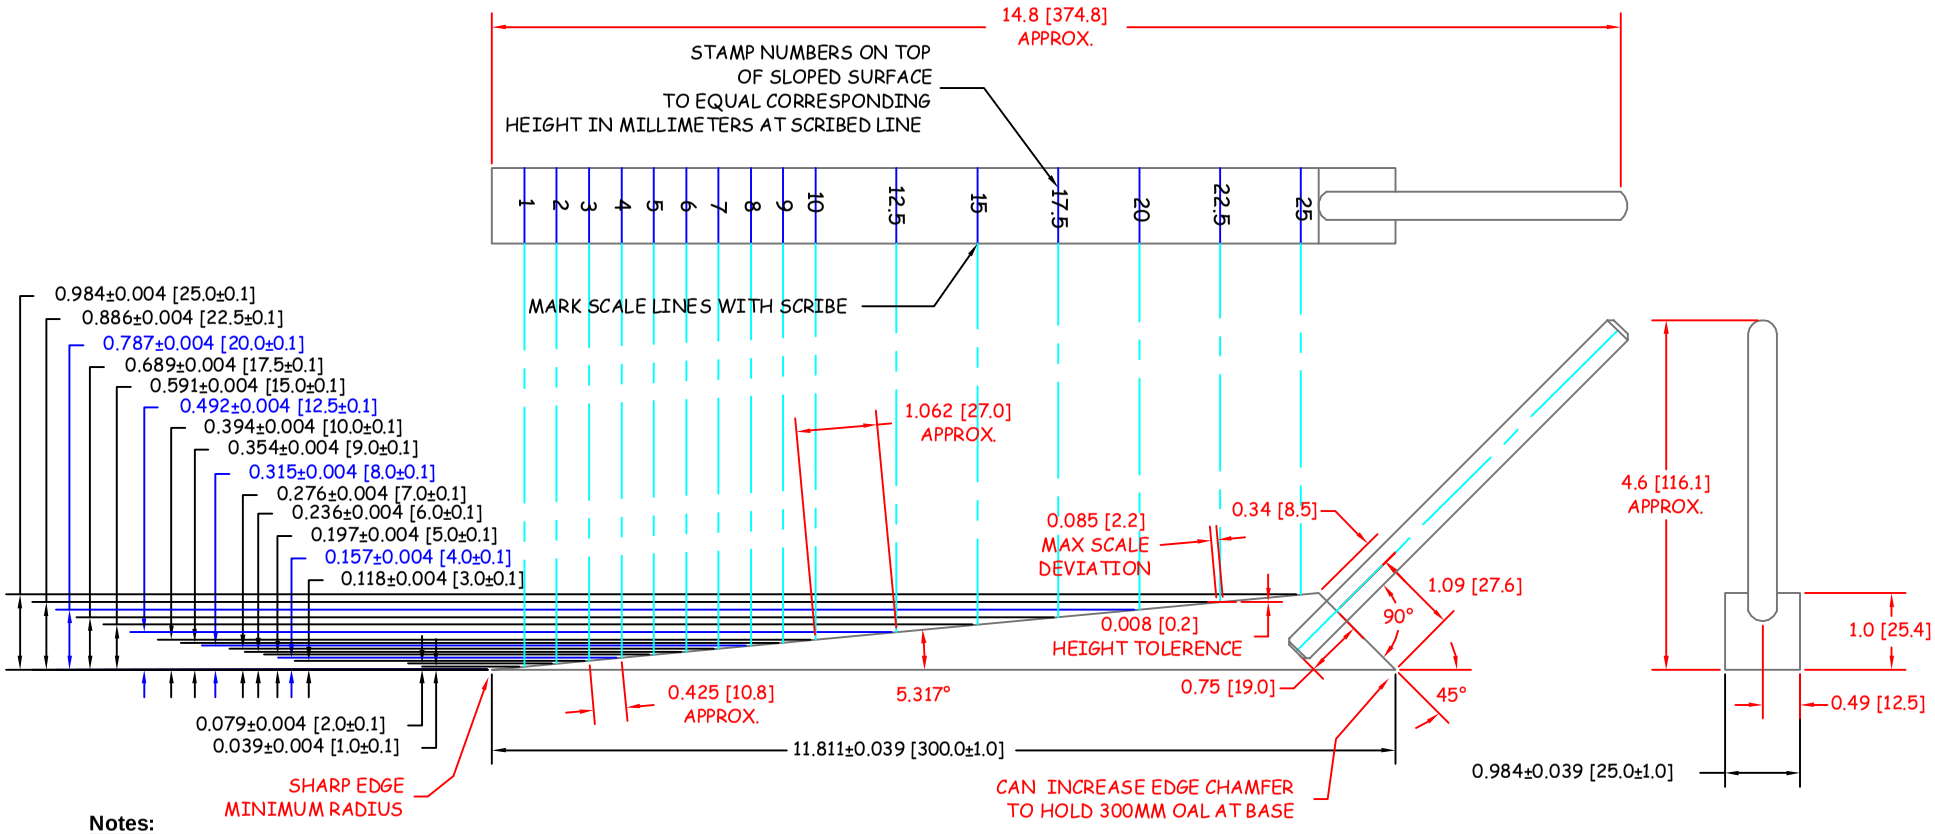

Notes:

- The taper gauge wedge will be made from aluminum.
- Edges will be lightly chamfered (45°x 0.3 MM) except for both ends of the 300 mm base
- Scale lines will be marked with a scribe and positioned using the true height from base
- The unit will be shipped with a certification of inspection
- The taper gauge will be marked with a serial number on the side with a label
- Dimensions shown in RED are for reference purposes only and are not specified per EN13036-7
- The taper gauge will be manufactured to EN 13036-7 Specifications listed below:

EN 13036-7 Specifications for Taper Gauge

3.3 The taper gauge is a calibrated wedge **(300 ± 1) mm in length and (25 ± 1) mm in width**. It shall be permanently marked on the slope plane in increments of 1 mm for the first 10 mm and 2,5 mm increments thereafter and the true height at each marked increment shall be **accurate to ±0,1 mm**

3.4 The measurement wedge shall be permanently marked with the same unique reference.

A.2 Apparatus calibration
The measurement wedge shall be calibrated annually and shall have a dated accompanying certificate.

ESTIMATED WEIGHT = 0.8 lbs

HANDLE

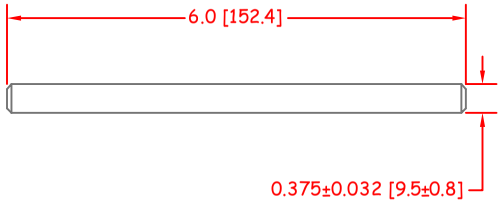

REVISIONS		
DATE:	DESCRIPTION	LETTER

MIKE PETSCH & ASSOCIATES, INC.
P. O. BOX 24246
DAYTON, OHIO 45424

TOLERANCES UNLESS SPECIFIED:
2 PLACE DEC.: +/- .015
3 PLACE DEC.: +/- .005
4 PLACE DEC.: +/- .001
ANGLES: +/- 0° 30'

DATE:	6/29/11
DRAWN BY:	MIKE PETSCH
JOB #:	----
SCALE:	NONE
DRAWING #:	TaperGauge13036
COMPANY:	
DESCRIPTION:	TAPER GAUGE #13036